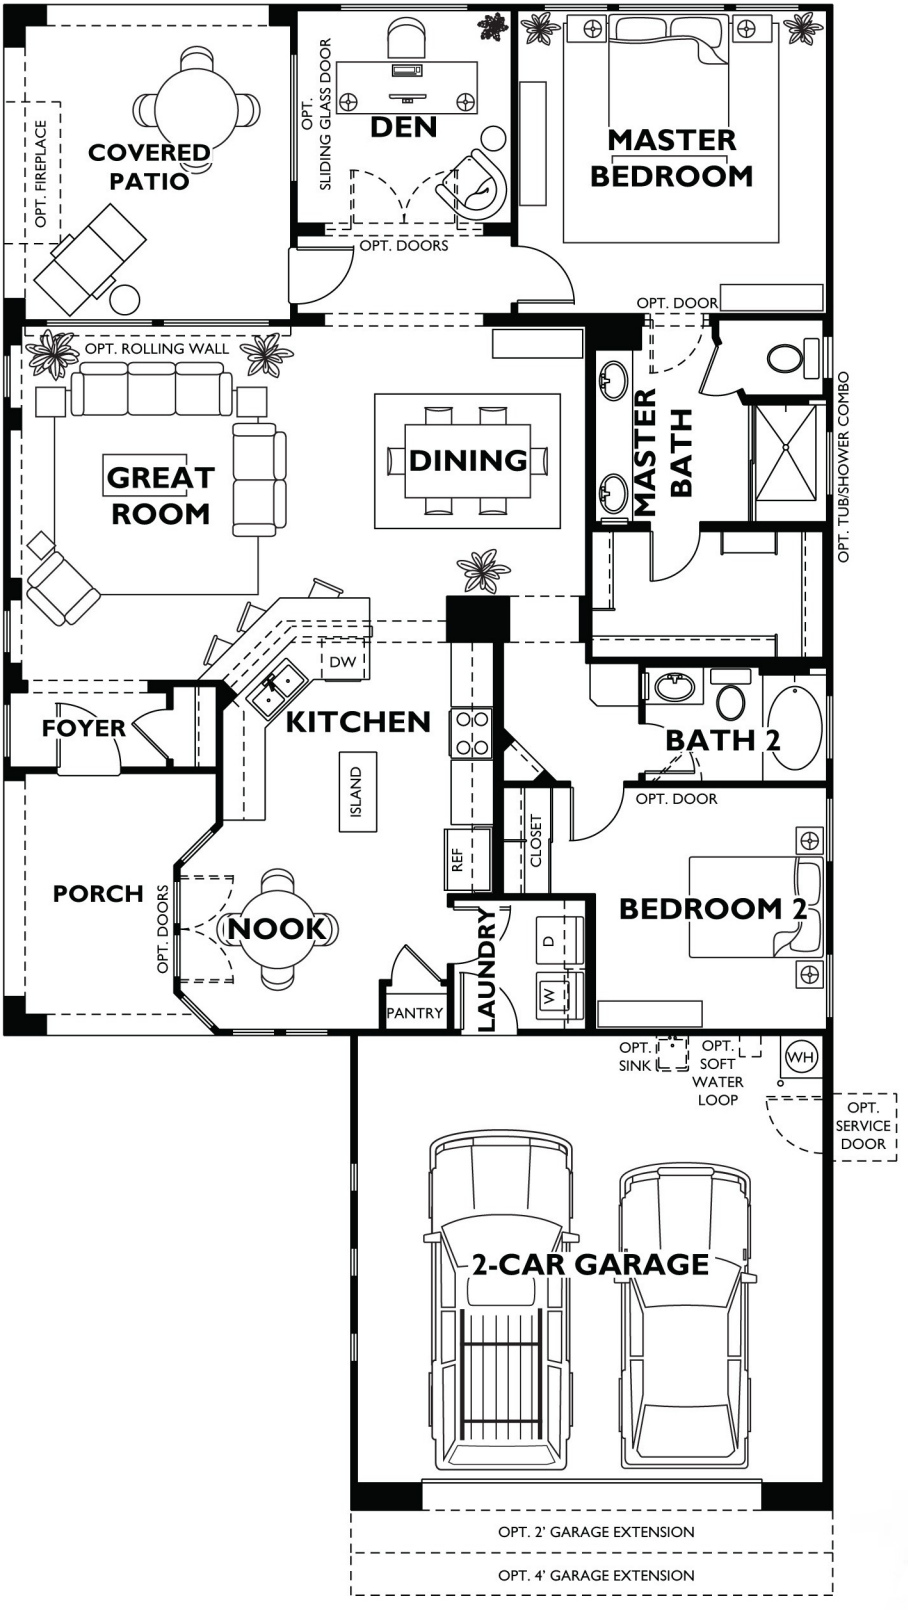
COVERED PATIO
OPT. FIREPLACE
OPT. SLIDING GLASS DOOR
DEN
OPT. DOORS
MASTER BEDROOM
OPT. DOOR
OPT. ROLLING WALL
GREAT ROOM
DINING
MASTER BATH
OPT. TUB/SHOWER COMBO
DW
FOYER
KITCHEN
ISLAND
BATH 2
OPT. DOOR
REF
CLOSET
PORCH
OPT. DOORS
NOOK
LAUNDRY
D
W
BEDROOM 2
PANTRY
OPT. SINK
OPT. SOFT WATER LOOP
WH
OPT. SERVICE DOOR
2-CAR GARAGE
OPT. 2' GARAGE EXTENSION
OPT. 4' GARAGE EXTENSION