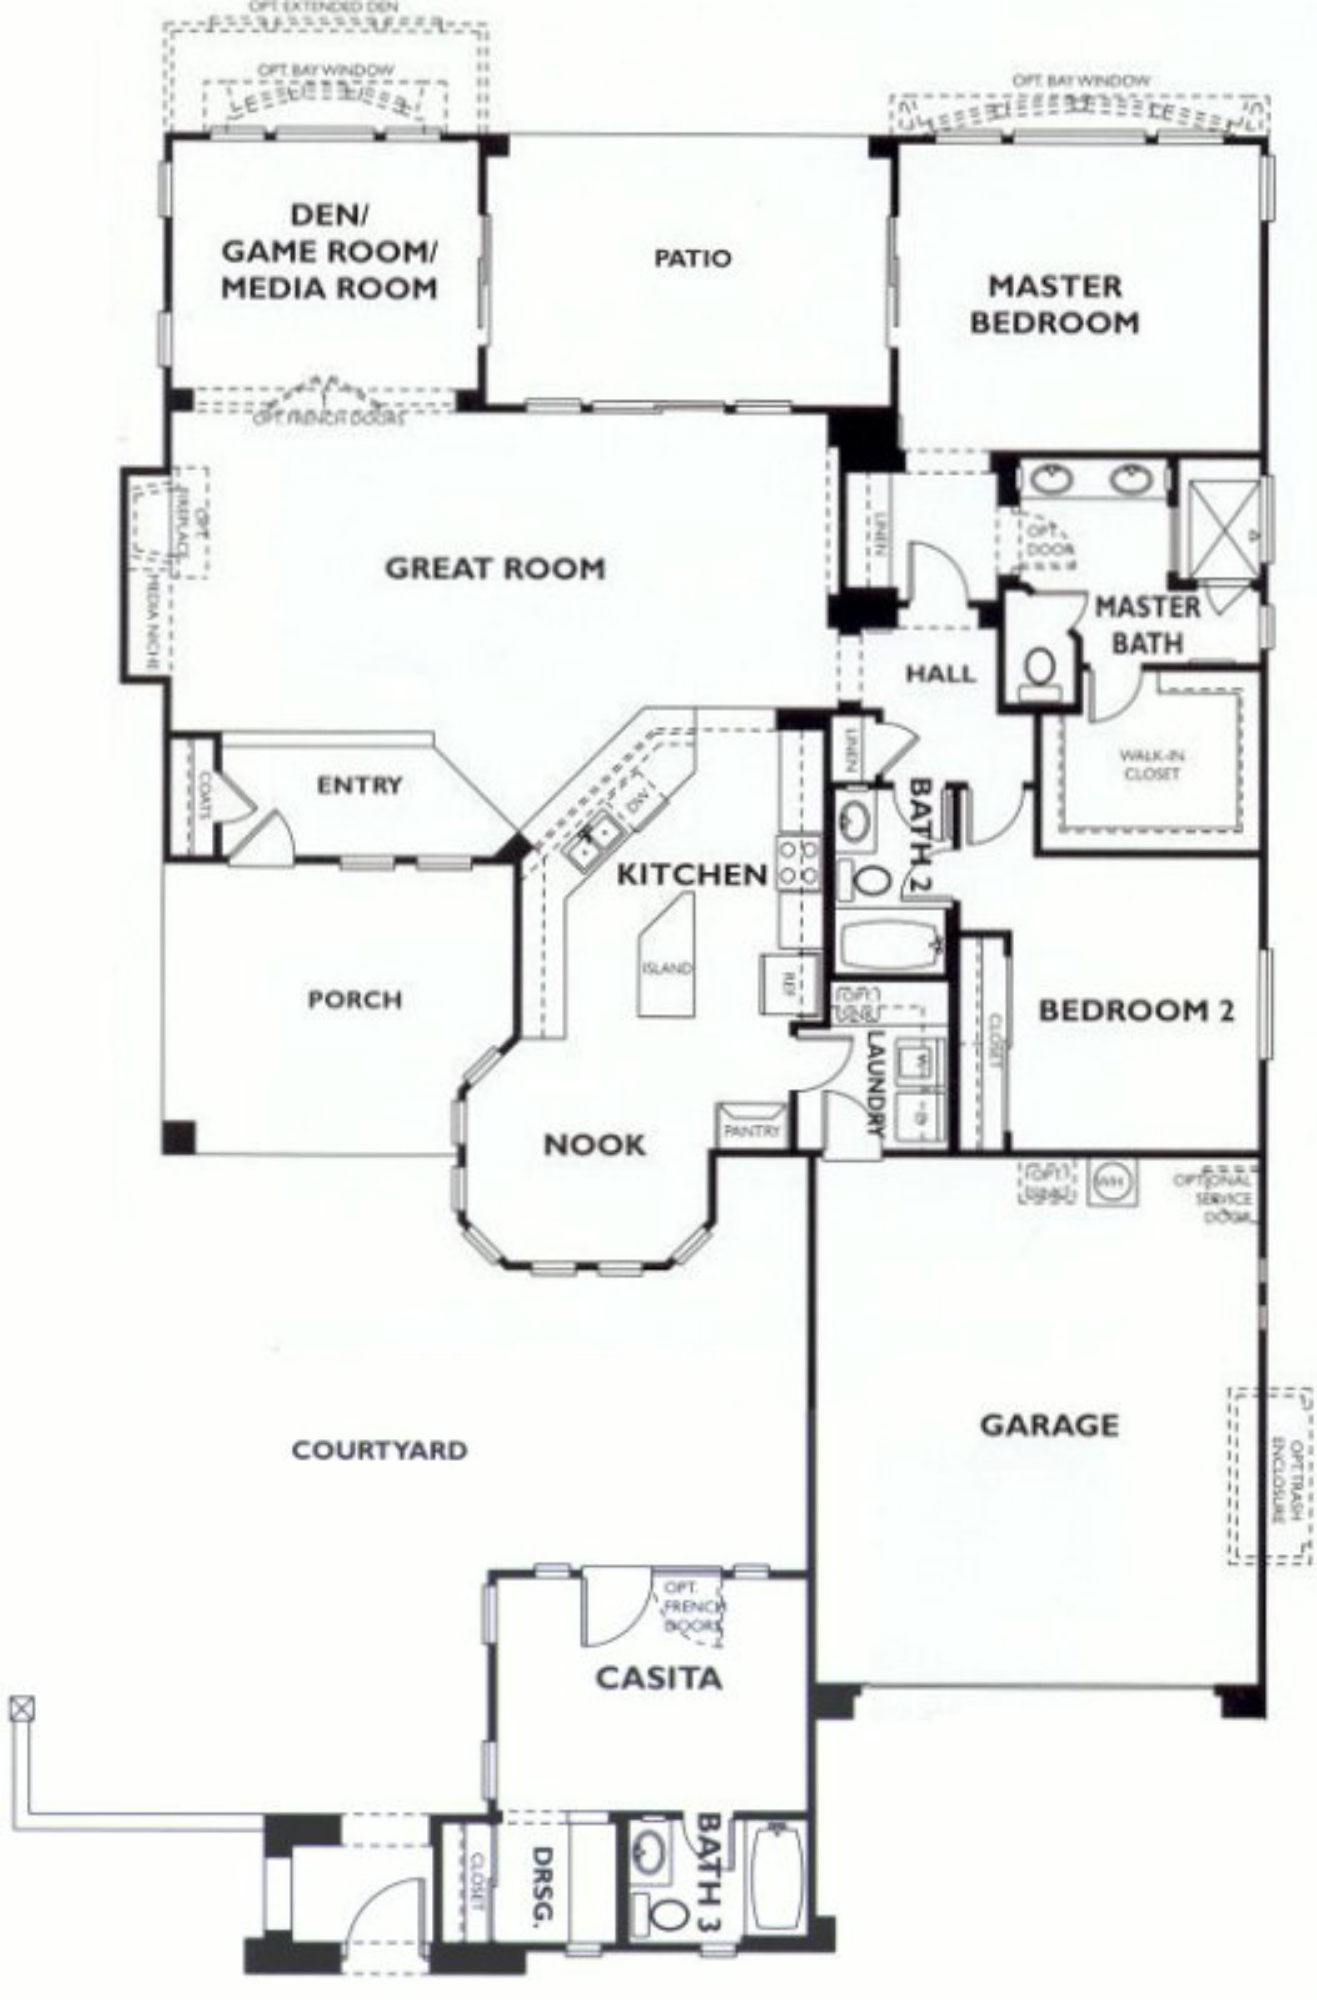
OPT. EXTENDED DEN
OPT. BAY WINDOW
OPT. BAY WINDOW
DEN/
GAME ROOM/
MEDIA ROOM
PATIO
MASTER
BEDROOM
OPT. FRENCH DOORS
FIREPLACE
OPT.
MEDIA NICHE
GREAT ROOM
LINEN
OPT.
DOOR
MASTER
BATH
HALL
WALK-IN
CLOSET
COAT
ENTRY
LINEN
BATH 2
DW
KITCHEN
ISLAND
REF
PORCH
OPT.
LAUNDRY
CLOSET
BEDROOM 2
NOOK
PANTRY
OPT.
WASH
OPTIONAL
SERVICE
DOOR
GARAGE
OPT. TRASH
ENCLOSURE
COURTYARD
OPT.
FRENCH
DOORS
CASITA
CLOSET
DRSG.
BATH 3